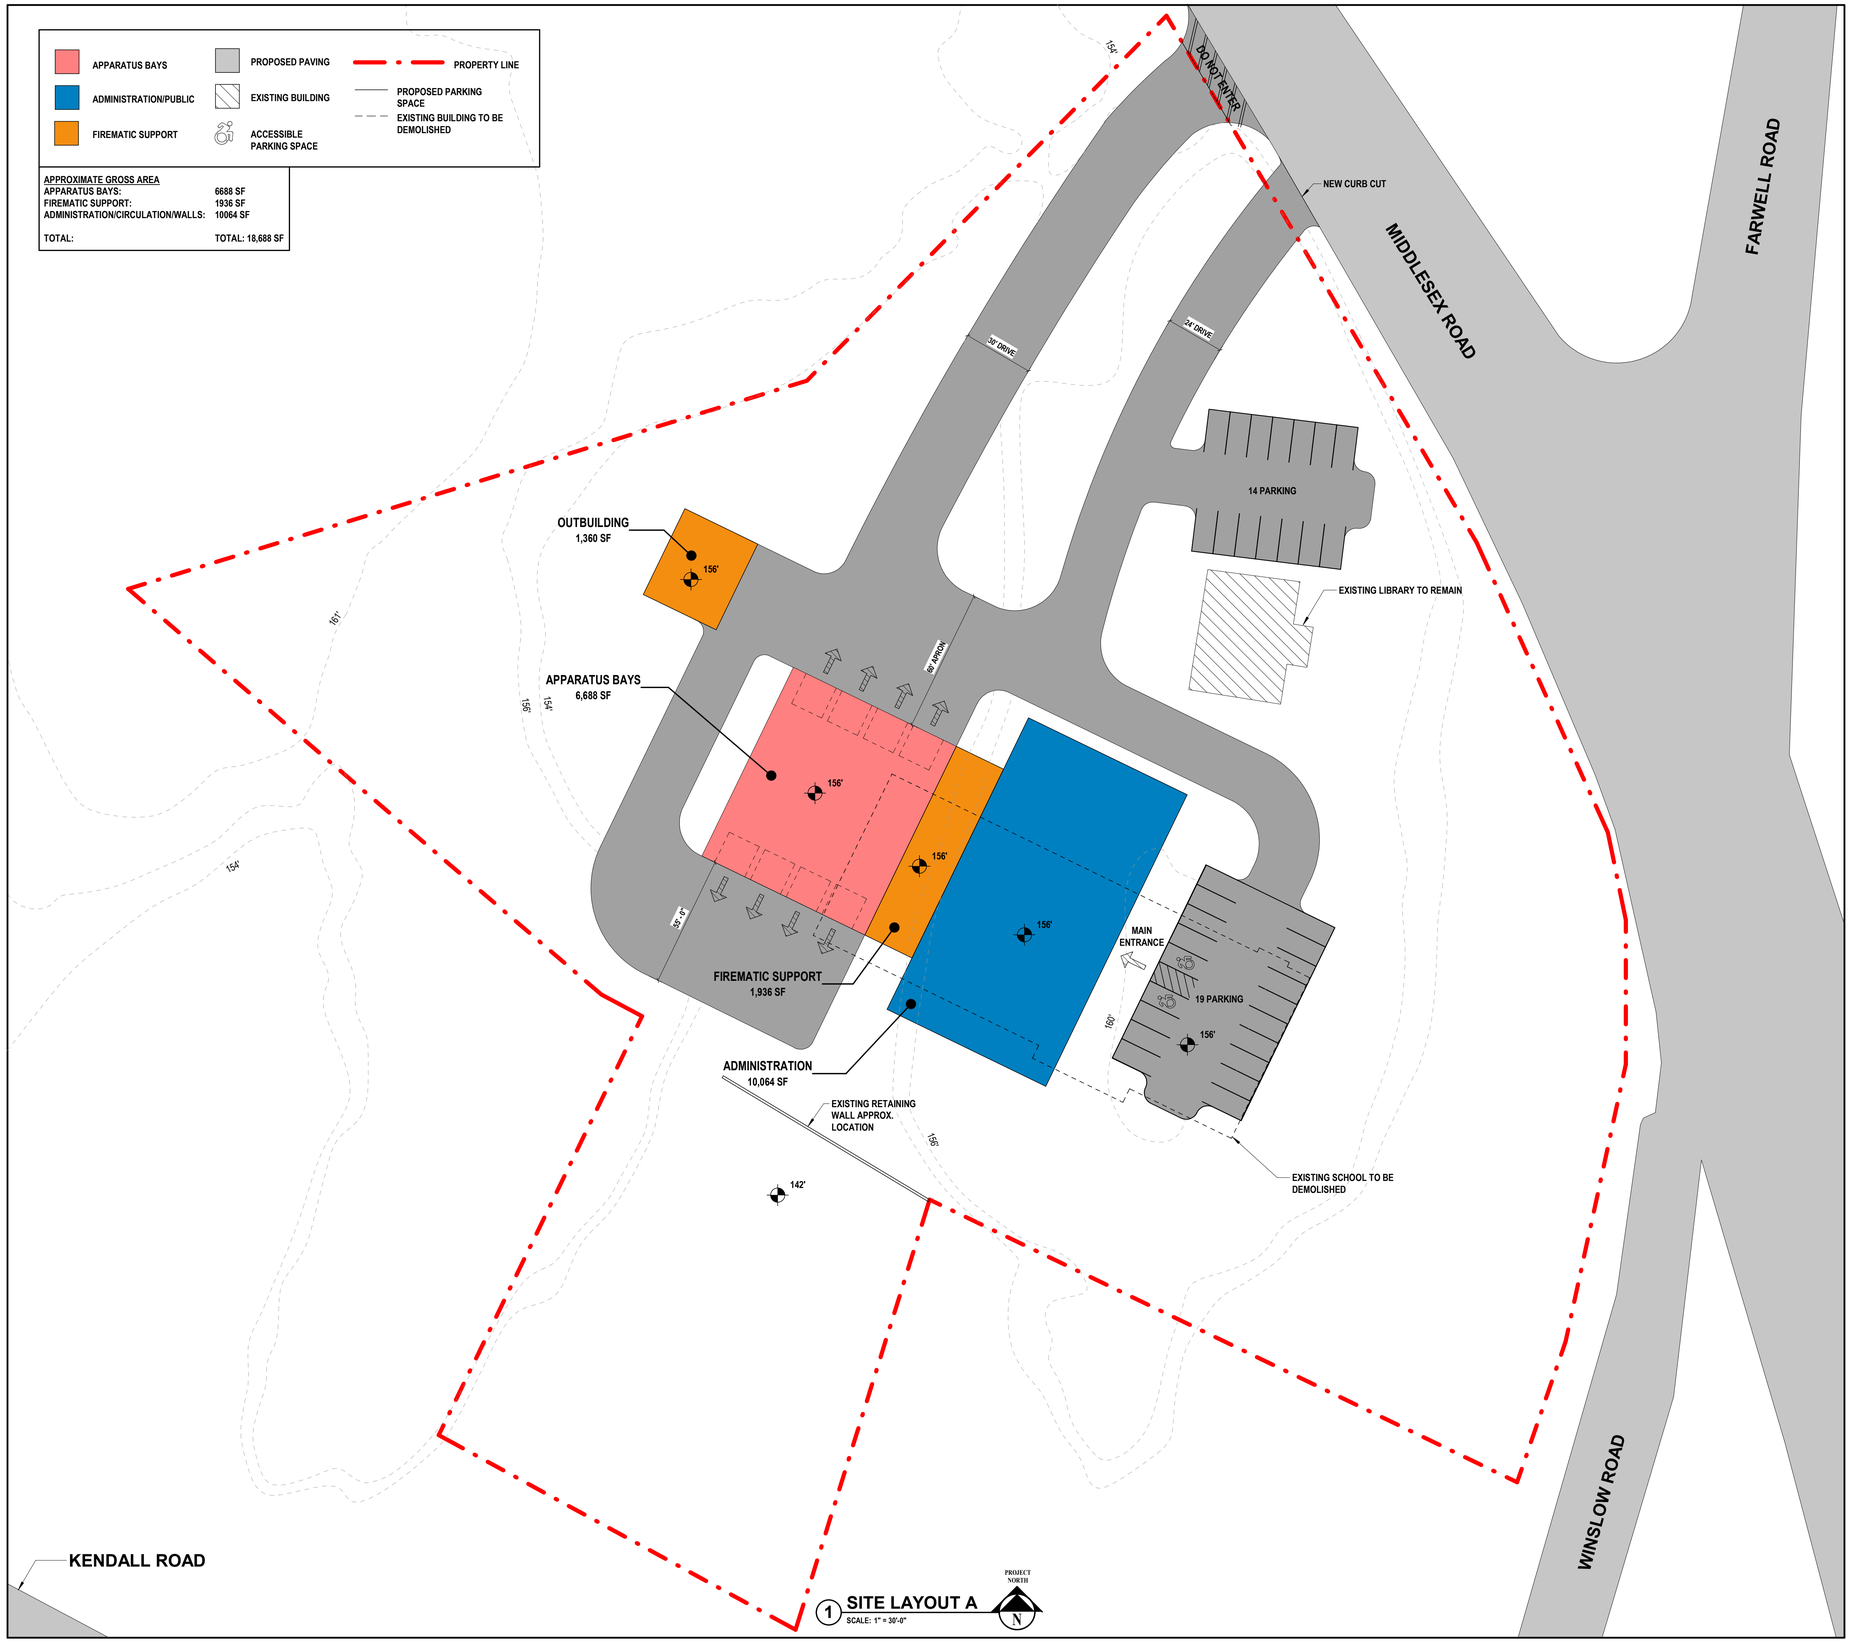

1 SITE LAYOUT A
SCALE: 1" = 30'-0"

H2M architects + engineers
433 River Street, Suite 8002
Troy, NY 12180
518.765.5105 • www.h2m.com
NY Architecture & Landscape Architecture: No Certificate Required
NY Engineering Certificate of Authorization No.: 0018178

CONSULTANTS:

MARK	DATE	DESCRIPTION

DESIGNED BY:	DRAWN BY:	CHECKED BY:	REVIEWED BY:
D. ROSS	A. DUNN	M. MAGAZU	K. PACHECO

PROJECT No:	DATE:	SCALE:
TYNG2501	NOVEMBER 2025	AS SHOWN

CLIENT

TOWN OF TYNGSBOROUGH

FIRE DEPARTMENT HQ SCHEMATIC DESIGN

CONTRACT

STATUS

NOT FOR CONSTRUCTION

SHEET TITLE

SITE LAYOUT A ONE STORY SOLUTION

DRAWING No.

A 101.00

C:\Users\adunn\Documents_Revit Backup\TYNG2501_Central25_A_ADunnT9WES.rvt

11/19/2025 1:39:17 PM

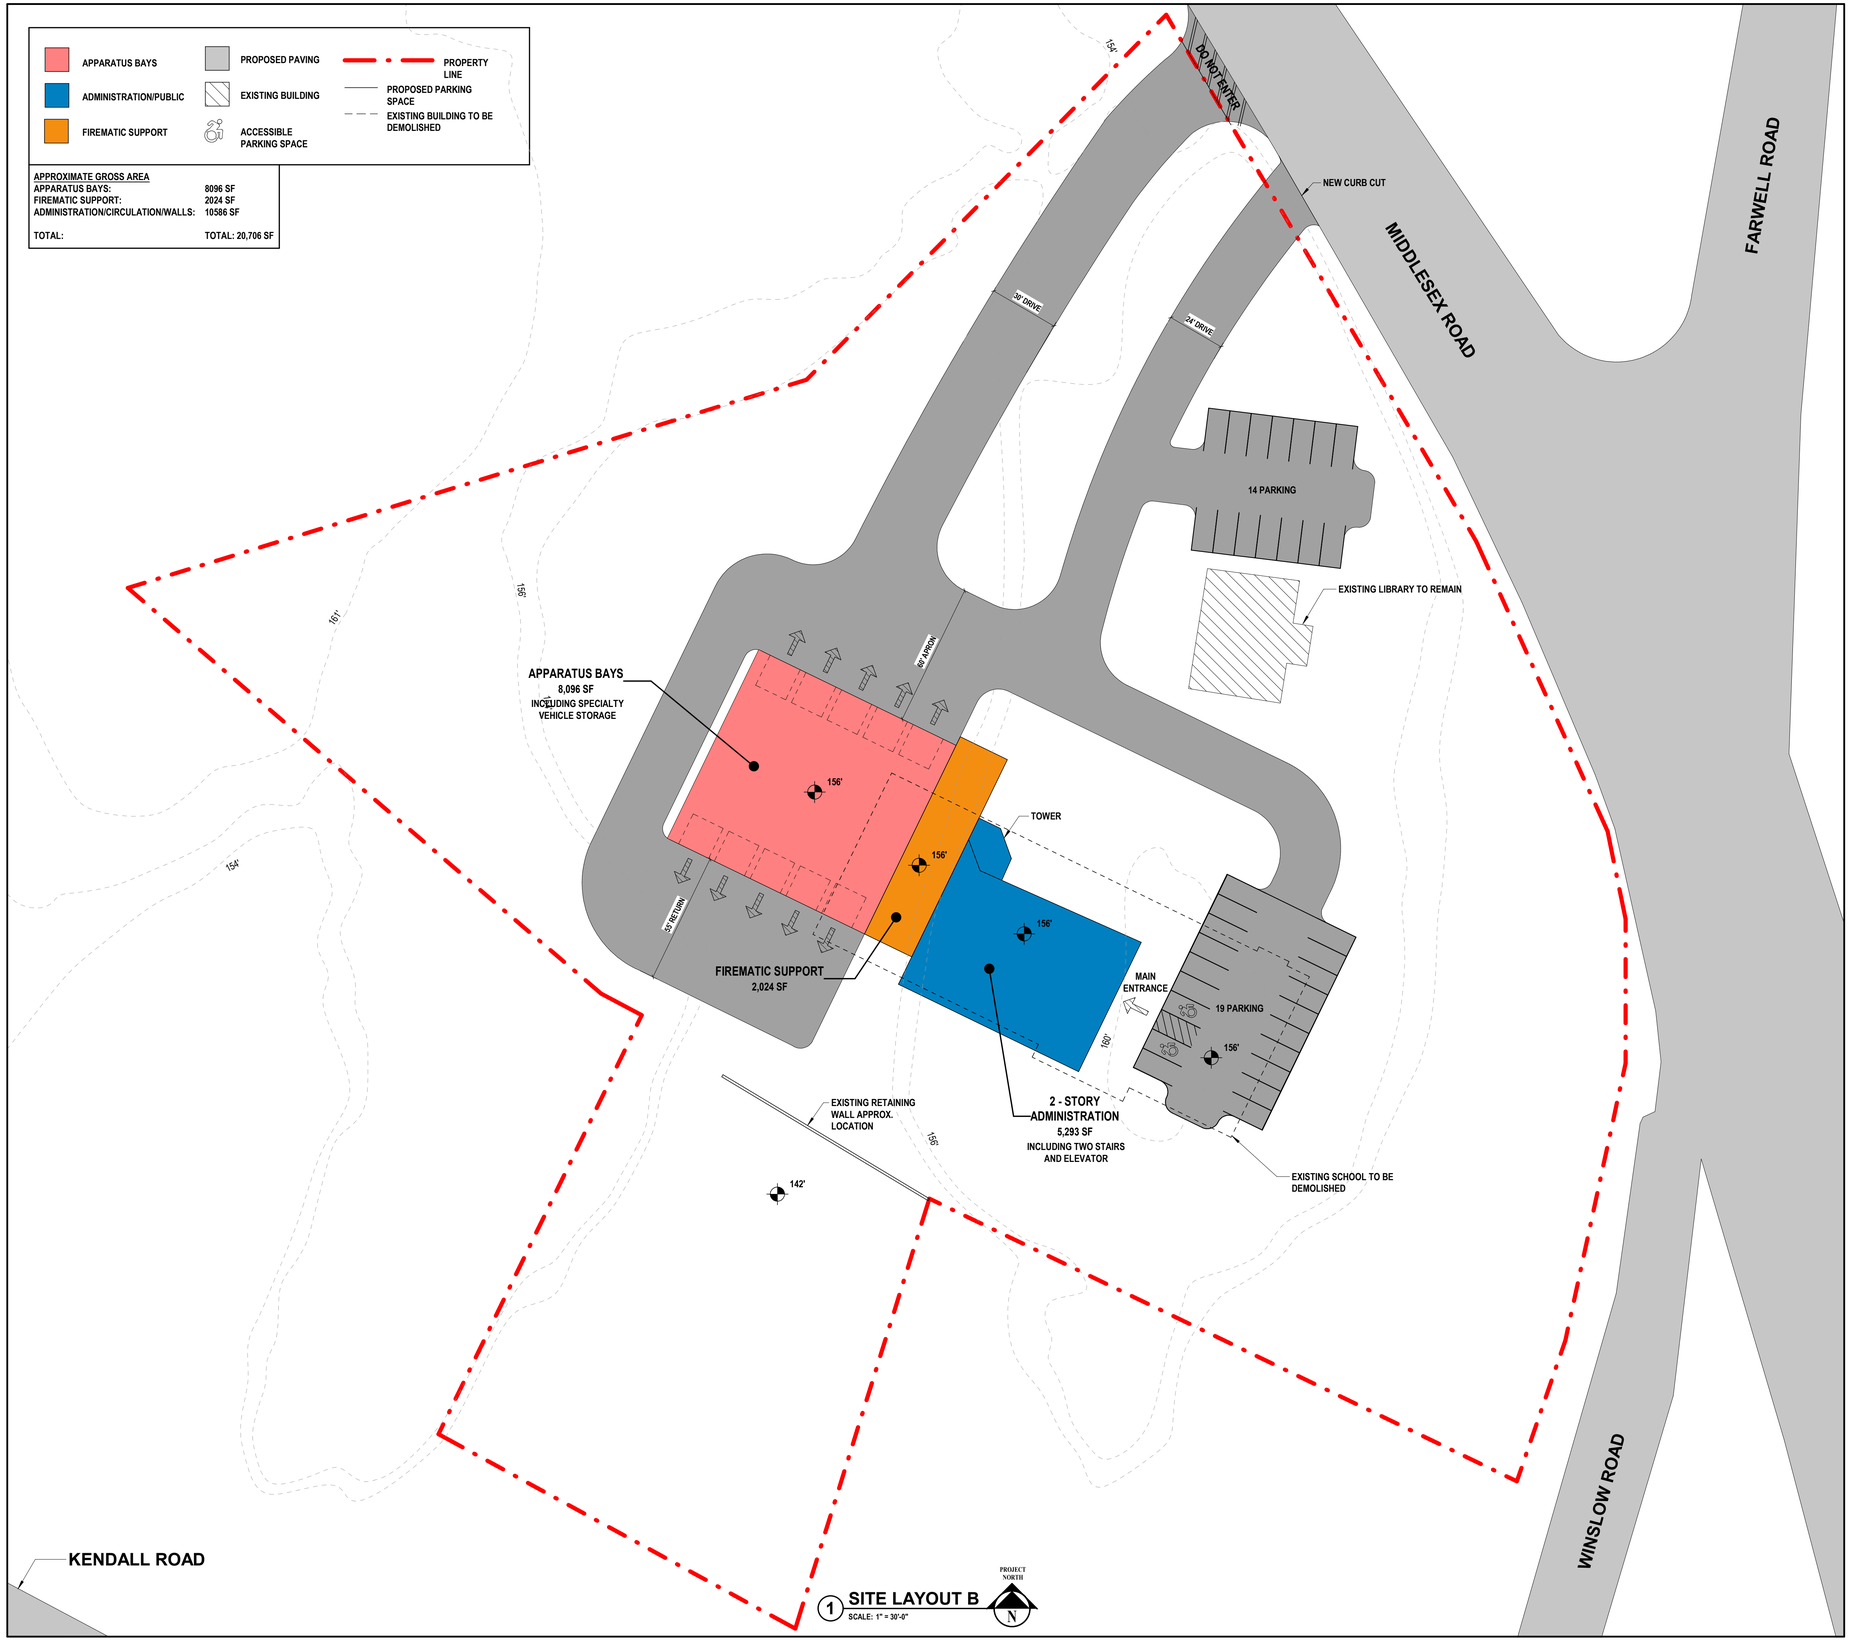

1 SITE LAYOUT B
SCALE: 1" = 30'-0"

C:\Users\adunn\Documents_Revit Backup\TYNG2501_Central25_A_ADunnTSWES.rvt

11/19/2025 1:39:20 PM

H2M architects + engineers

433 River Street, Suite 8002
Troy, NY 12180
518.765.5105 • www.h2m.com
NY Architecture & Landscape Architecture: No Certificate Required
NY Engineering Certificate of Authorization No.: 0018178

CONSULTANTS:

MARK	DATE	DESCRIPTION

DESIGNED BY:	DRAWN BY:	CHECKED BY:	REVIEWED BY:
D. ROSS	A. DUNN	M. MAGAZU	K. PACHECO

PROJECT No:	DATE:	SCALE:
TYNG2501	NOVEMBER 2025	AS SHOWN

CLIENT

TOWN OF TYNGSBOROUGH

FIRE DEPARTMENT HQ SCHEMATIC DESIGN

CONTRACT

STATUS

NOT FOR CONSTRUCTION

SHEET TITLE

SITE LAYOUT B TWO STORY SOLUTION

DRAWING No.

A 102.00